Attachment 3.8

Minimum Pavement Requirements

495 Express Lanes Northern Extension Project NEXT

Attachment 3.8 - Minimum Pavement Requirements

Revision No. 4 - April 6, 2021

REVISIONS		
No.	Description	Date
1	Added concrete pavement patching near GRAHT bridge approaches.	11/6/2020
2	Revised Pavement Layout Areas near Georgetown Pike.	12/18/2020
3	Revised Pavement near Langley Swim Club. Revised RR3 for Sign Foundations	03-09-2021
4	Revised Shared Use Path near Lewinsville Road and Georgetown Pike	04/06/2021

These Plans are Unfinished and Unapproved and are not to be used for any type of construction or the Acquisition of Right of Way.

LEGEND
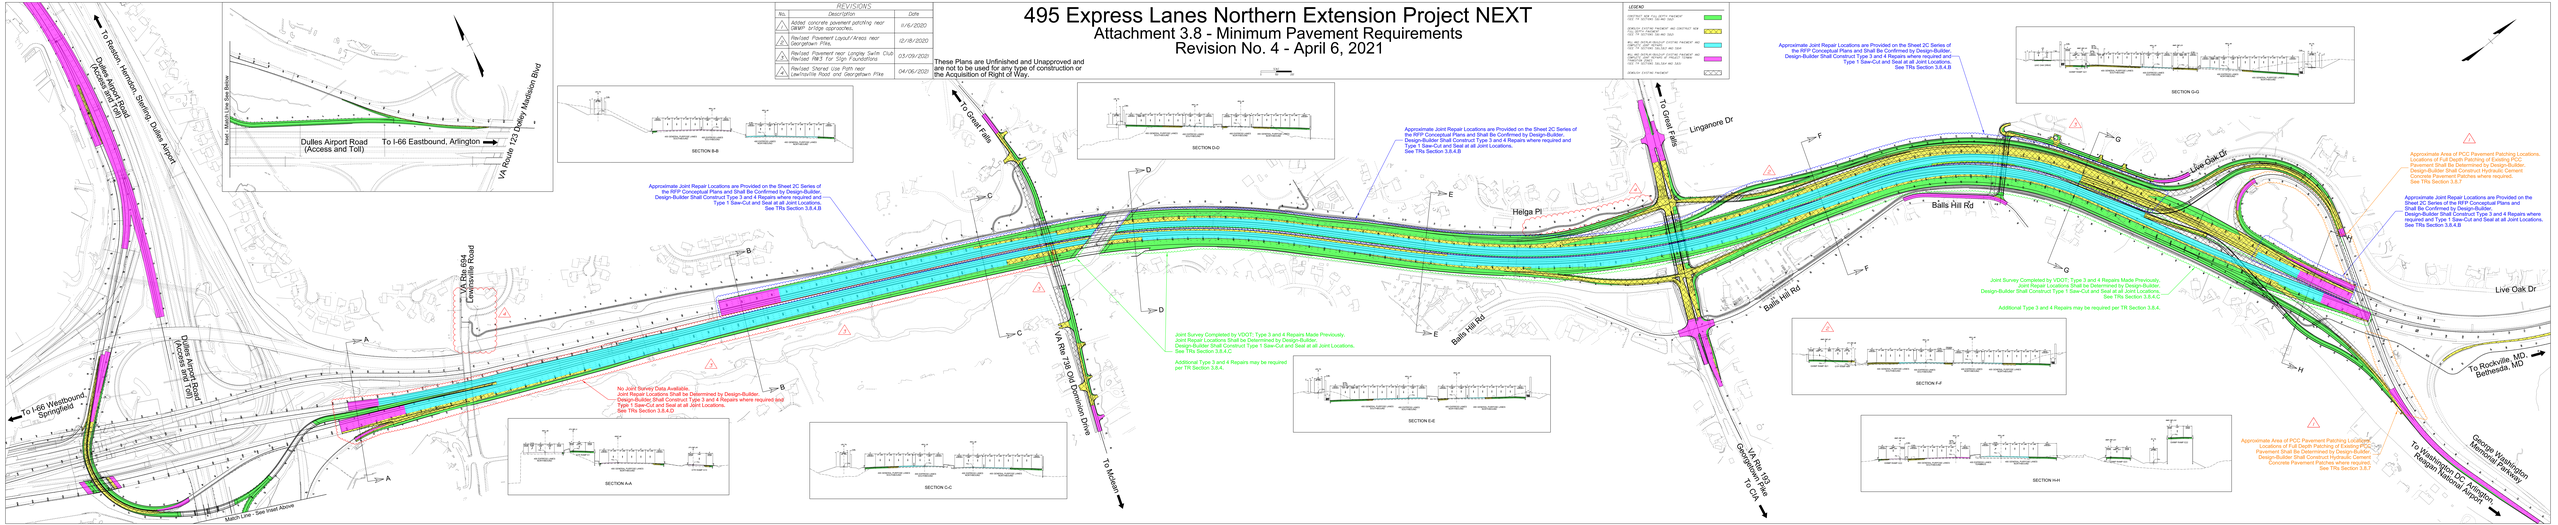
- CONCRETE NEW FULL DEPTH PAVEMENT (SEE TYP SECTIONS 3A,3AA AND 3AC)
- ASPHALT SYSTEM PAVEMENT AND CONTRACT NEW FULL DEPTH PAVEMENT (SEE TYP SECTIONS 3B AND 3BC)
- NEW AND INTERMOUNT SYSTEM PAVEMENT AND CONTRACT JOINT REPAIRS (SEE TYP SECTIONS 3A AND 3B)
- NEW AND INTERMOUNT SYSTEM PAVEMENT AND CONTRACT JOINT REPAIRS AT PAVED TURNOUTS (SEE TYP SECTIONS 3A,3AA AND 3AC)
- ASPHALT SYSTEM PAVEMENT